CAD FILE NAME :

PLOTTED DATE :

NOTE THE PROPERTY OF THIS DRAWING AND DESIGN IS VESTED IN BRUCE GILBRETH ARCHITECTS LIMITED AND MUST NOT BE COPIED OR REPRODUCED IN ANY WAY WITHOUT THEIR WRITTEN CONSENT

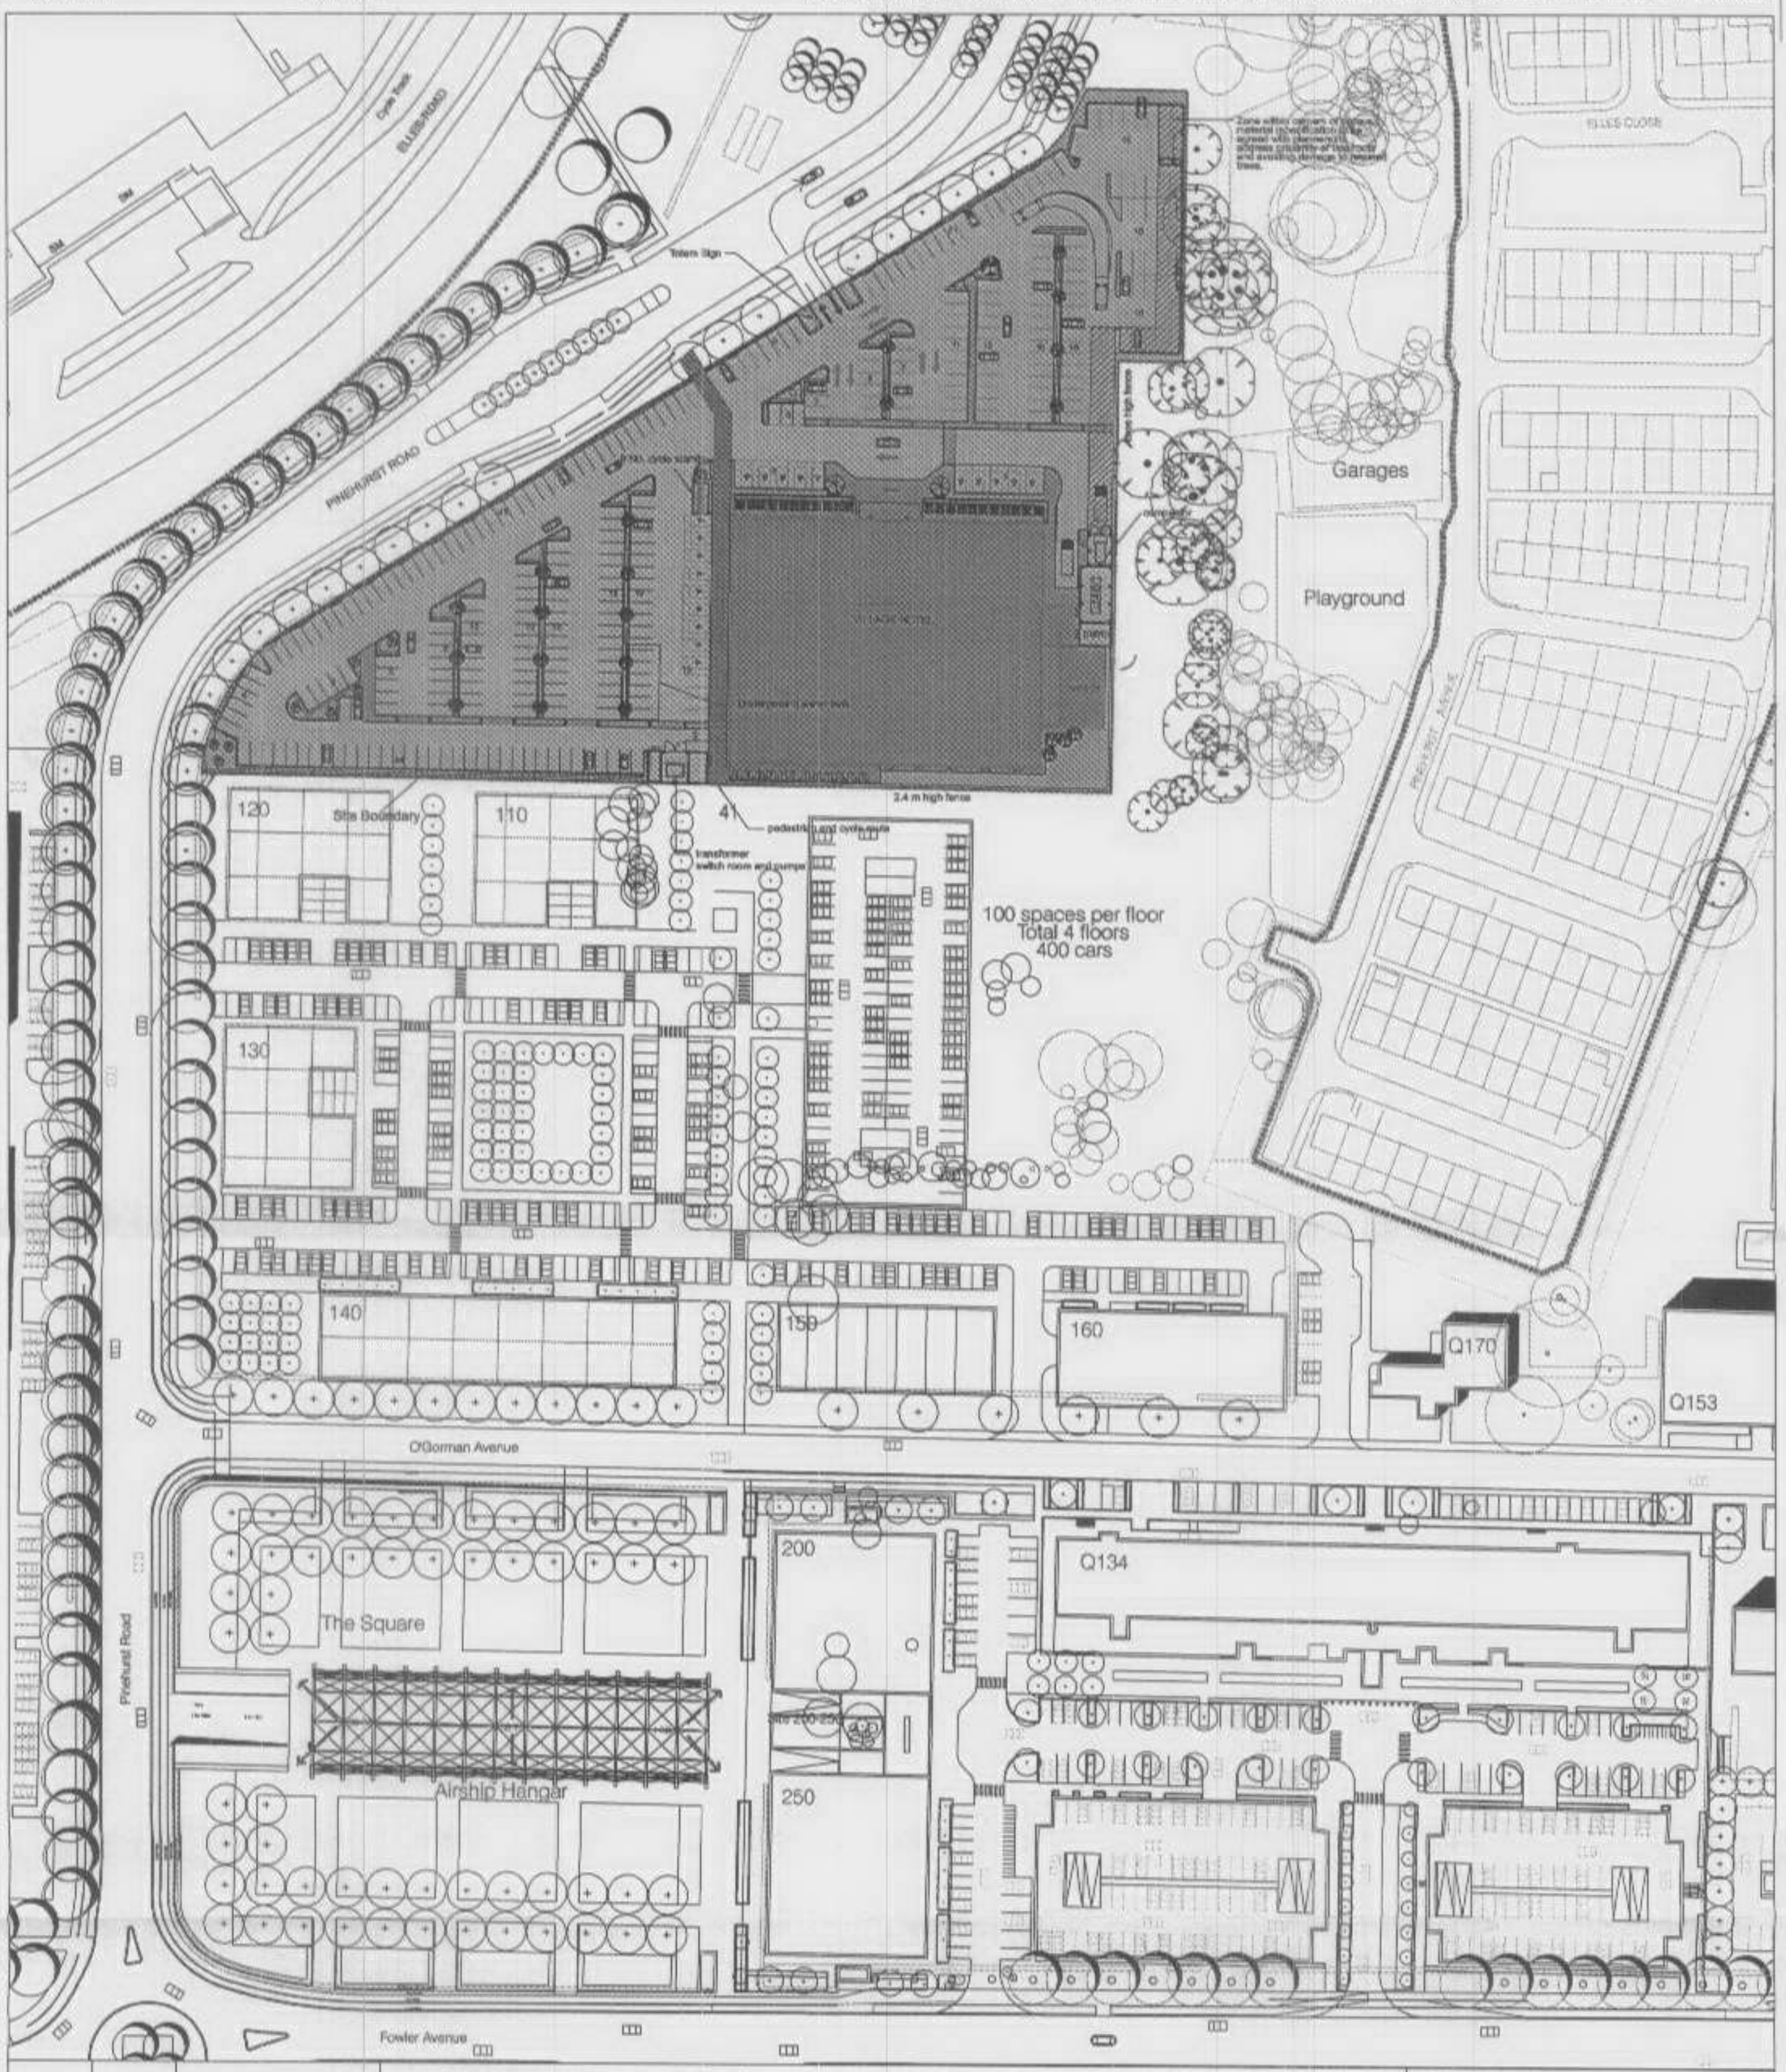

ISSUE	DATE	REASON FOR ISSUE
D	Aug 06	Revised
C	Jun 06	Site 100 revised
B	Mar 05	Revised
A	Feb 05	First issue

RUSHMOOR BOROUGH COUNCIL
PLANNING SERVICES
9 - AUG 2006
RECEIVED
DEVELOPMENT CONTROL
06/550/MAJ

Bruce Gilbreth Architects Ltd
21 Old Street
London EC1V 9HL

TEL 020 7253 3330 • EMAIL bga@gilbreth.com

CLIENT
Slough Estates International

PROJECT
Farnborough Business Park

TITLE
Sites 100-160

SCALE @ A3	DATE	DRAWING NUMBER	REV
1:1250	Feb 06	9601-MP-131	D